DIRECT CONNECTOR ALTERNATIVE
TYPICAL CROSS SECTIONS

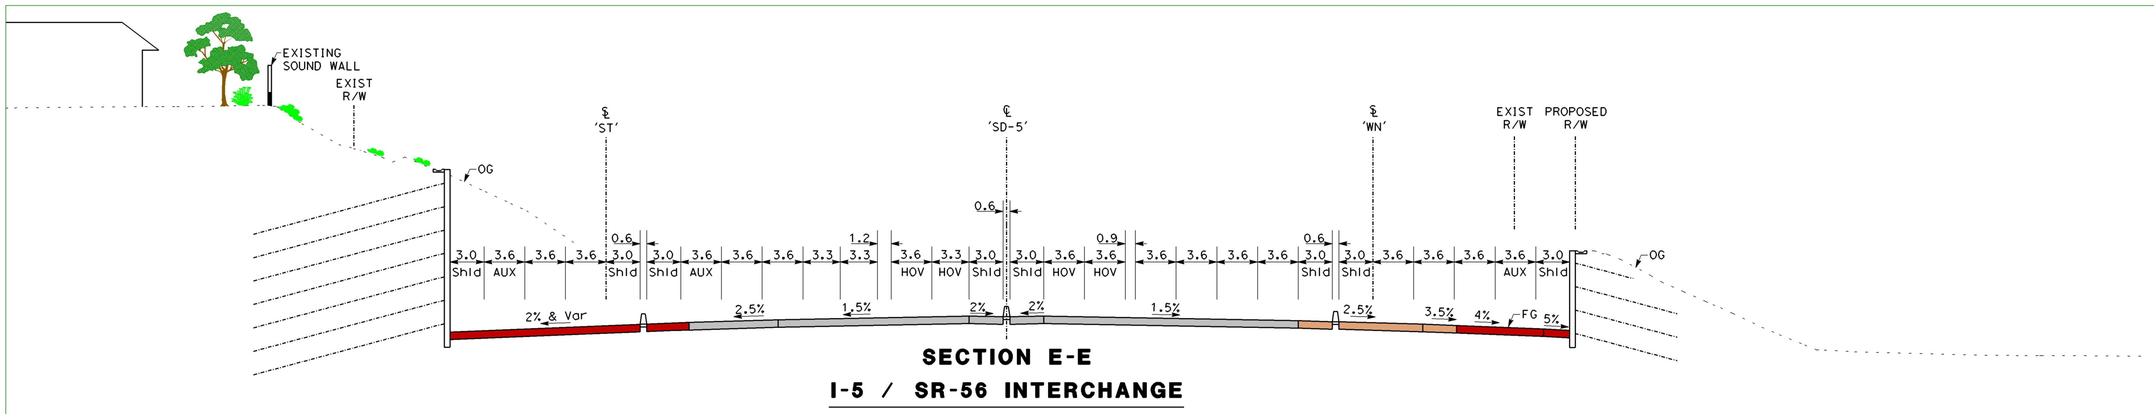

SECTION E-E

I-5 / SR-56 INTERCHANGE

STA. 550+80

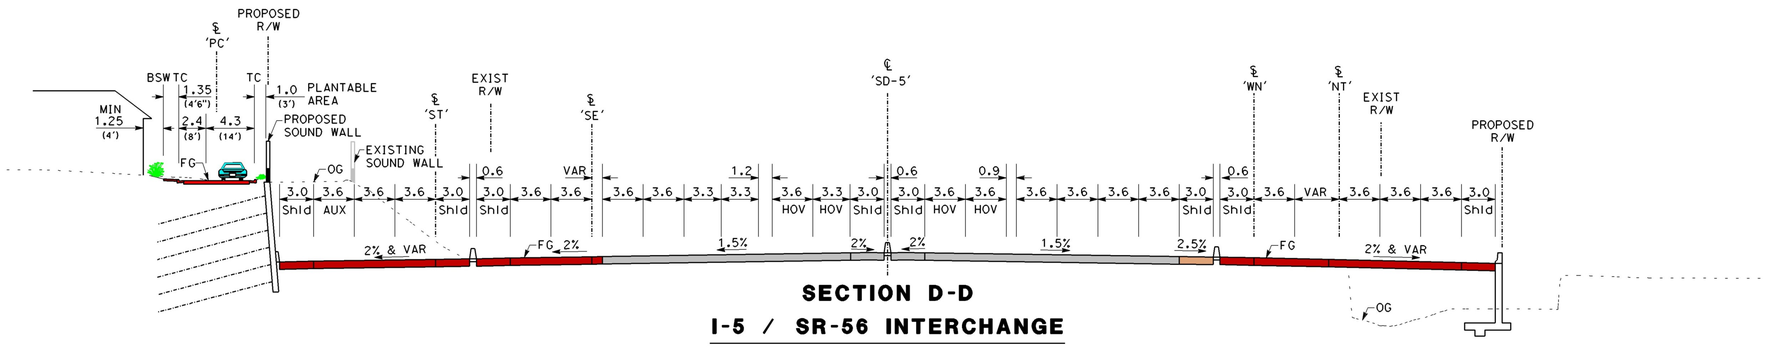

SECTION D-D

I-5 / SR-56 INTERCHANGE

STA. 545+00

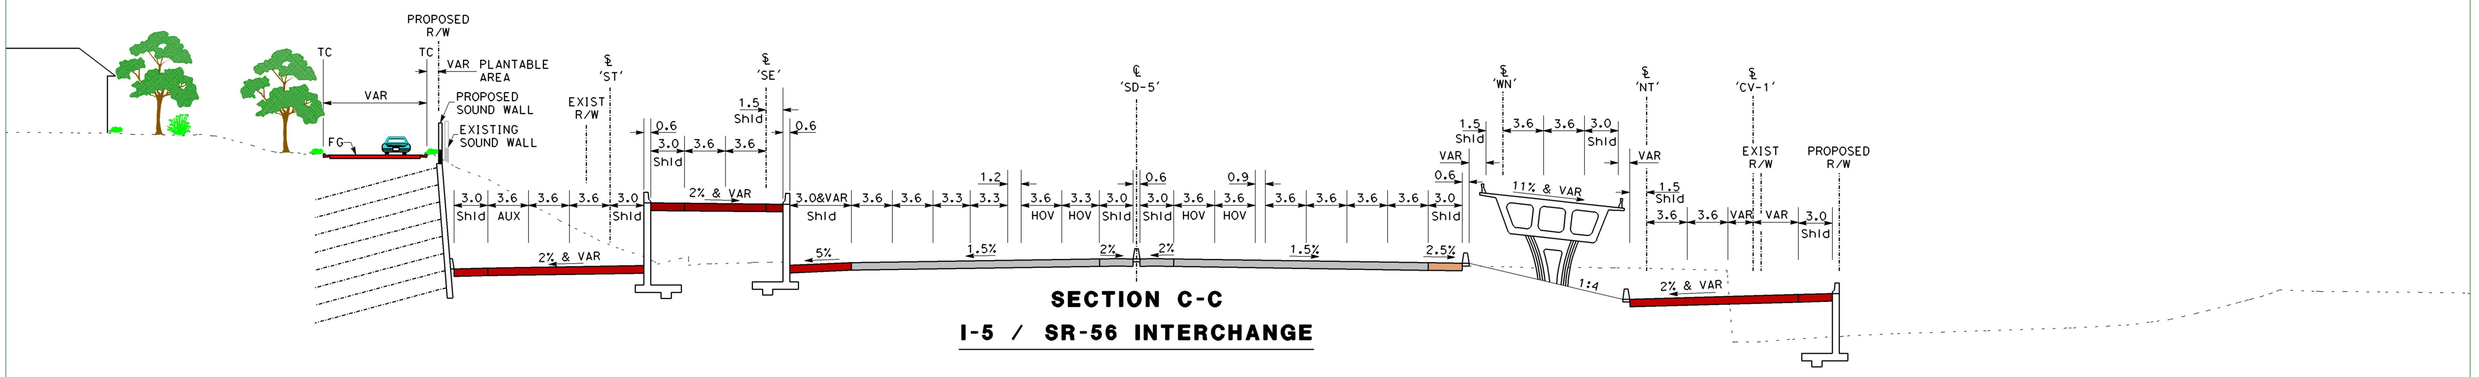

SECTION C-C

I-5 / SR-56 INTERCHANGE

STA. 542+80

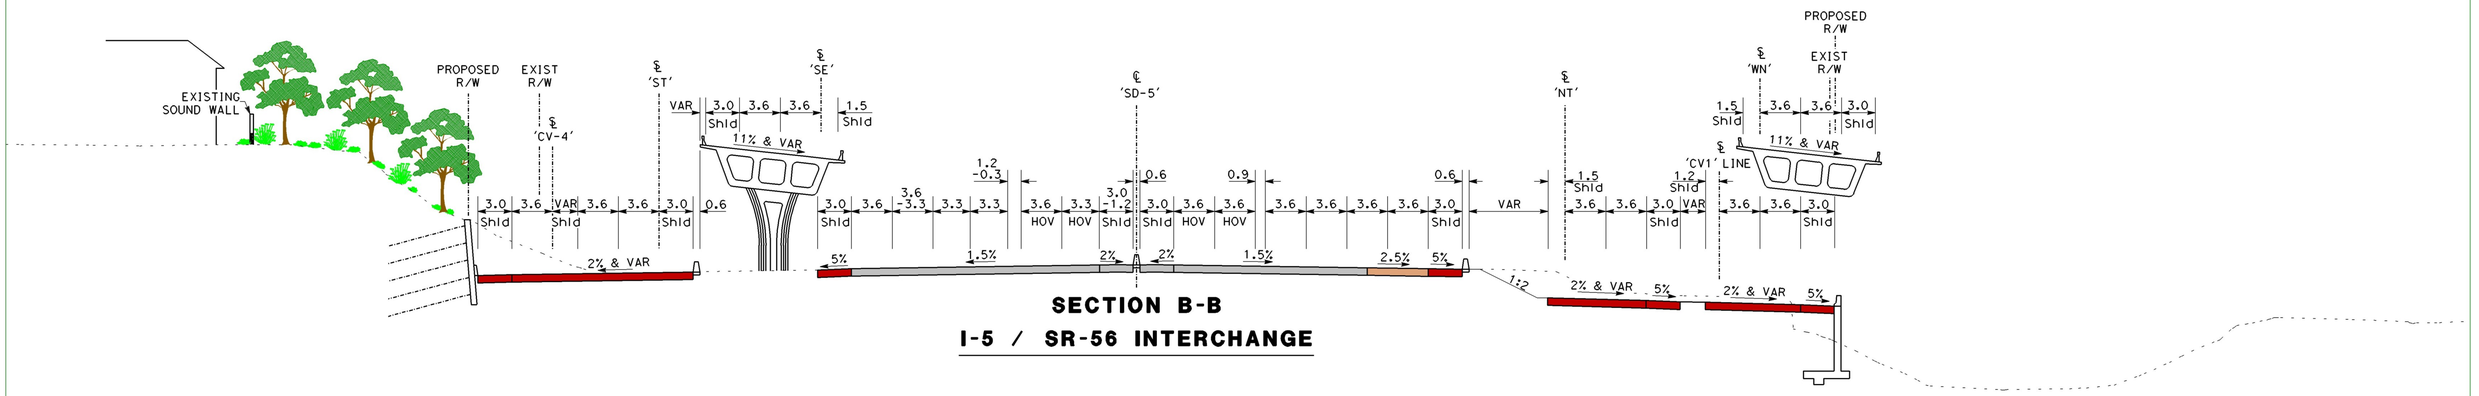

SECTION B-B

I-5 / SR-56 INTERCHANGE

STA. 541+80

California Department of Transportation
District 11 - 4050 Taylor Street - San Diego, CA
October 2009

DRAFT NO SCALE