ROBINSON BIKEWAY
ALABAMA ST
40'
10' 10' 10' 10'
INSTALL MUTCD W4-4aP "TRAFFIC FROM RIGHT DOES NOT STOP" SIGN
LANDIS ST
30'
STOP
40'
MISSISSIPPI ST
40'
STOP
STOP
40'
EX. R/W (TYP)
40'
10' 10' 10' 10'
LOUISIANA ST
40'
STOP
R16'
R6'
STOP
40'
LANDIS ST
SEE BELOW LEFT

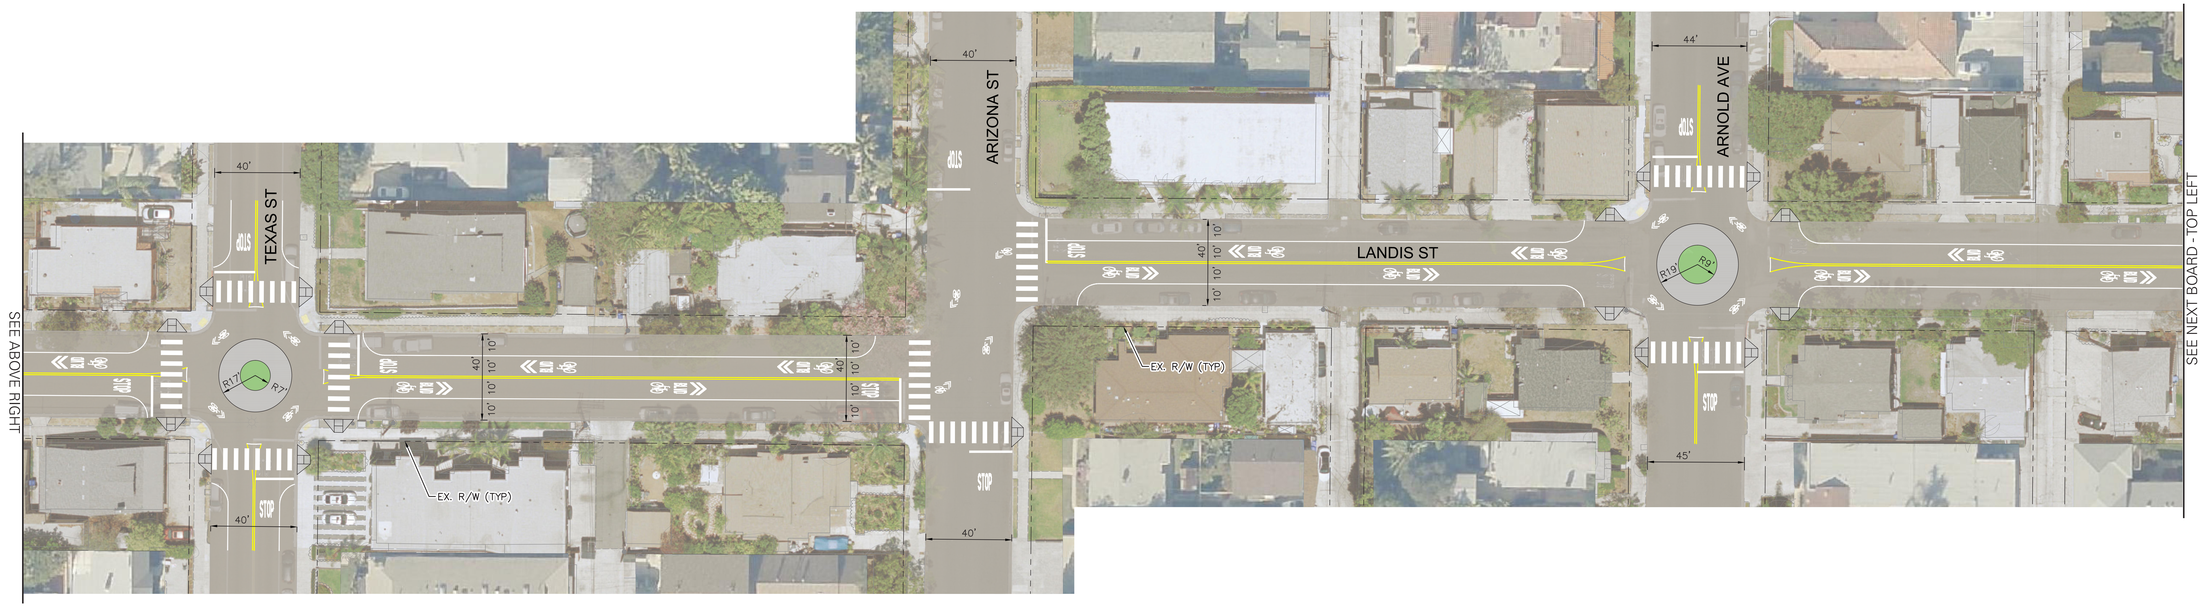
SEE ABOVE RIGHT
TEXAS ST
40'
STOP
R17'
R7'
STOP
40'
40'
10' 10' 10' 10'
STOP
EX. R/W (TYP)
ARIZONA ST
40'
STOP
STOP
40'
LANDIS ST
40'
10' 10' 10' 10'
EX. R/W (TYP)
ARNOLD AVE
44'
STOP
R19'
R9'
STOP
45'
SEE NEXT BOARD - TOP LEFT

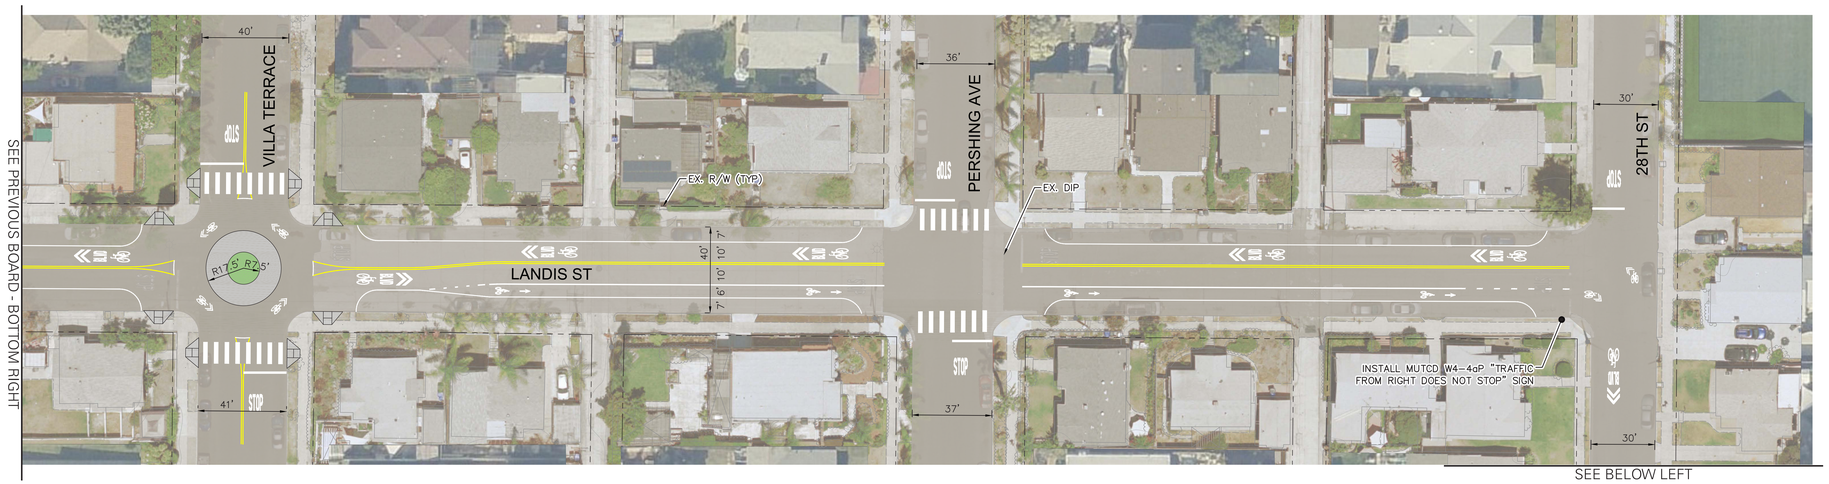
SEE PREVIOUS BOARD - BOTTOM RIGHT
VILLA TERRACE
PERSHING AVE
28TH ST
LANDIS ST
EX. R/W (TYP)
EX. DIP
INSTALL MUTCD W4-4aP "TRAFFIC FROM RIGHT DOES NOT STOP" SIGN
SEE BELOW LEFT

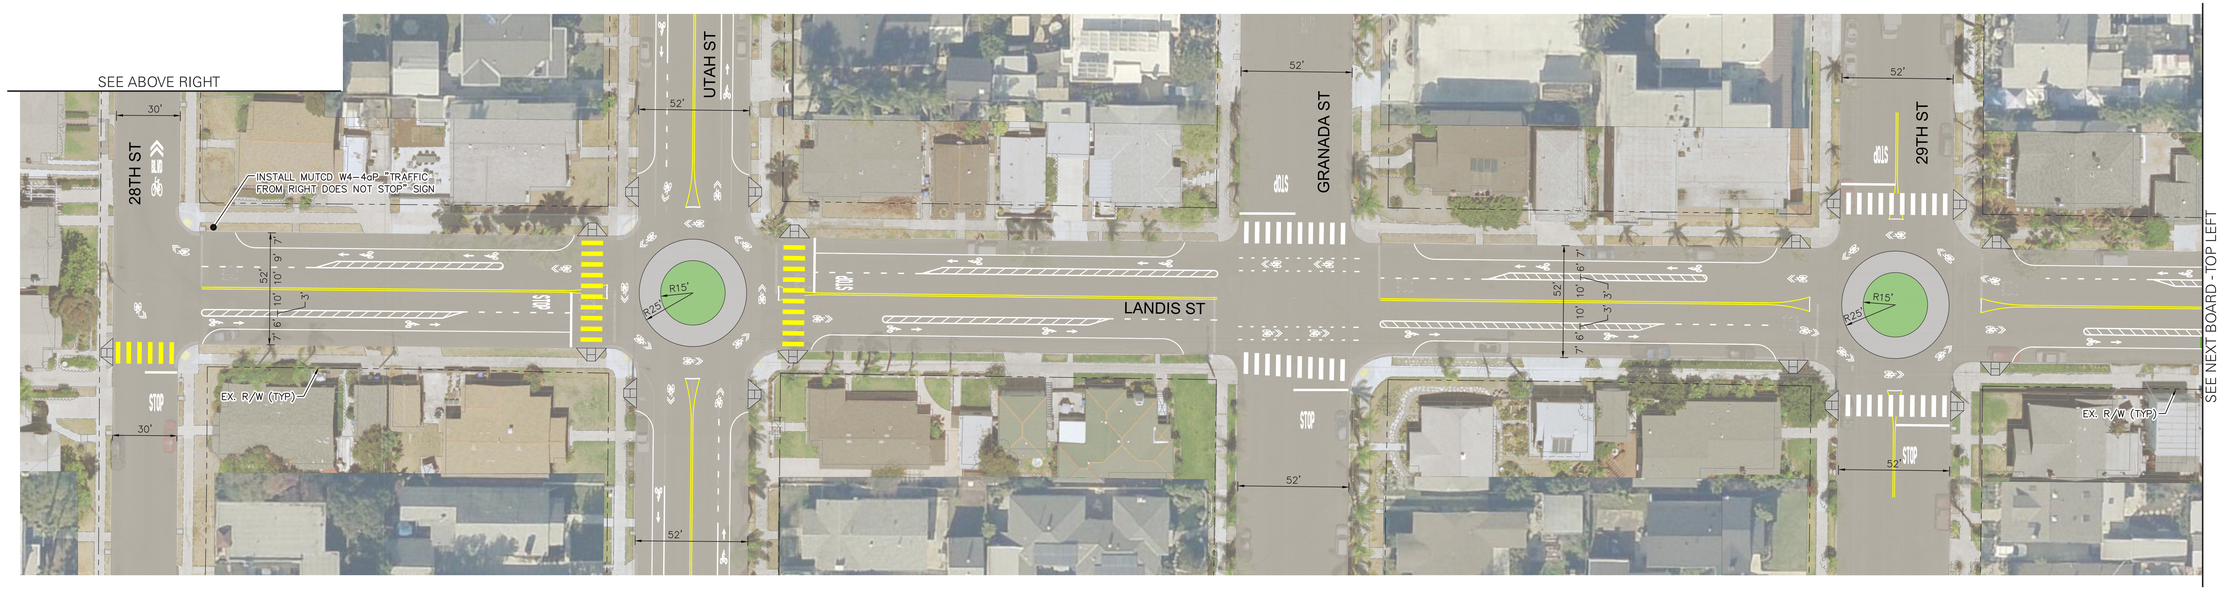
SEE ABOVE RIGHT
28TH ST
UTAH ST
GRANADA ST
29TH ST
LANDIS ST
INSTALL MUTCD W4-4aP "TRAFFIC FROM RIGHT DOES NOT STOP" SIGN
EX. R/W (TYP)
SEE NEXT BOARD - TOP LEFT

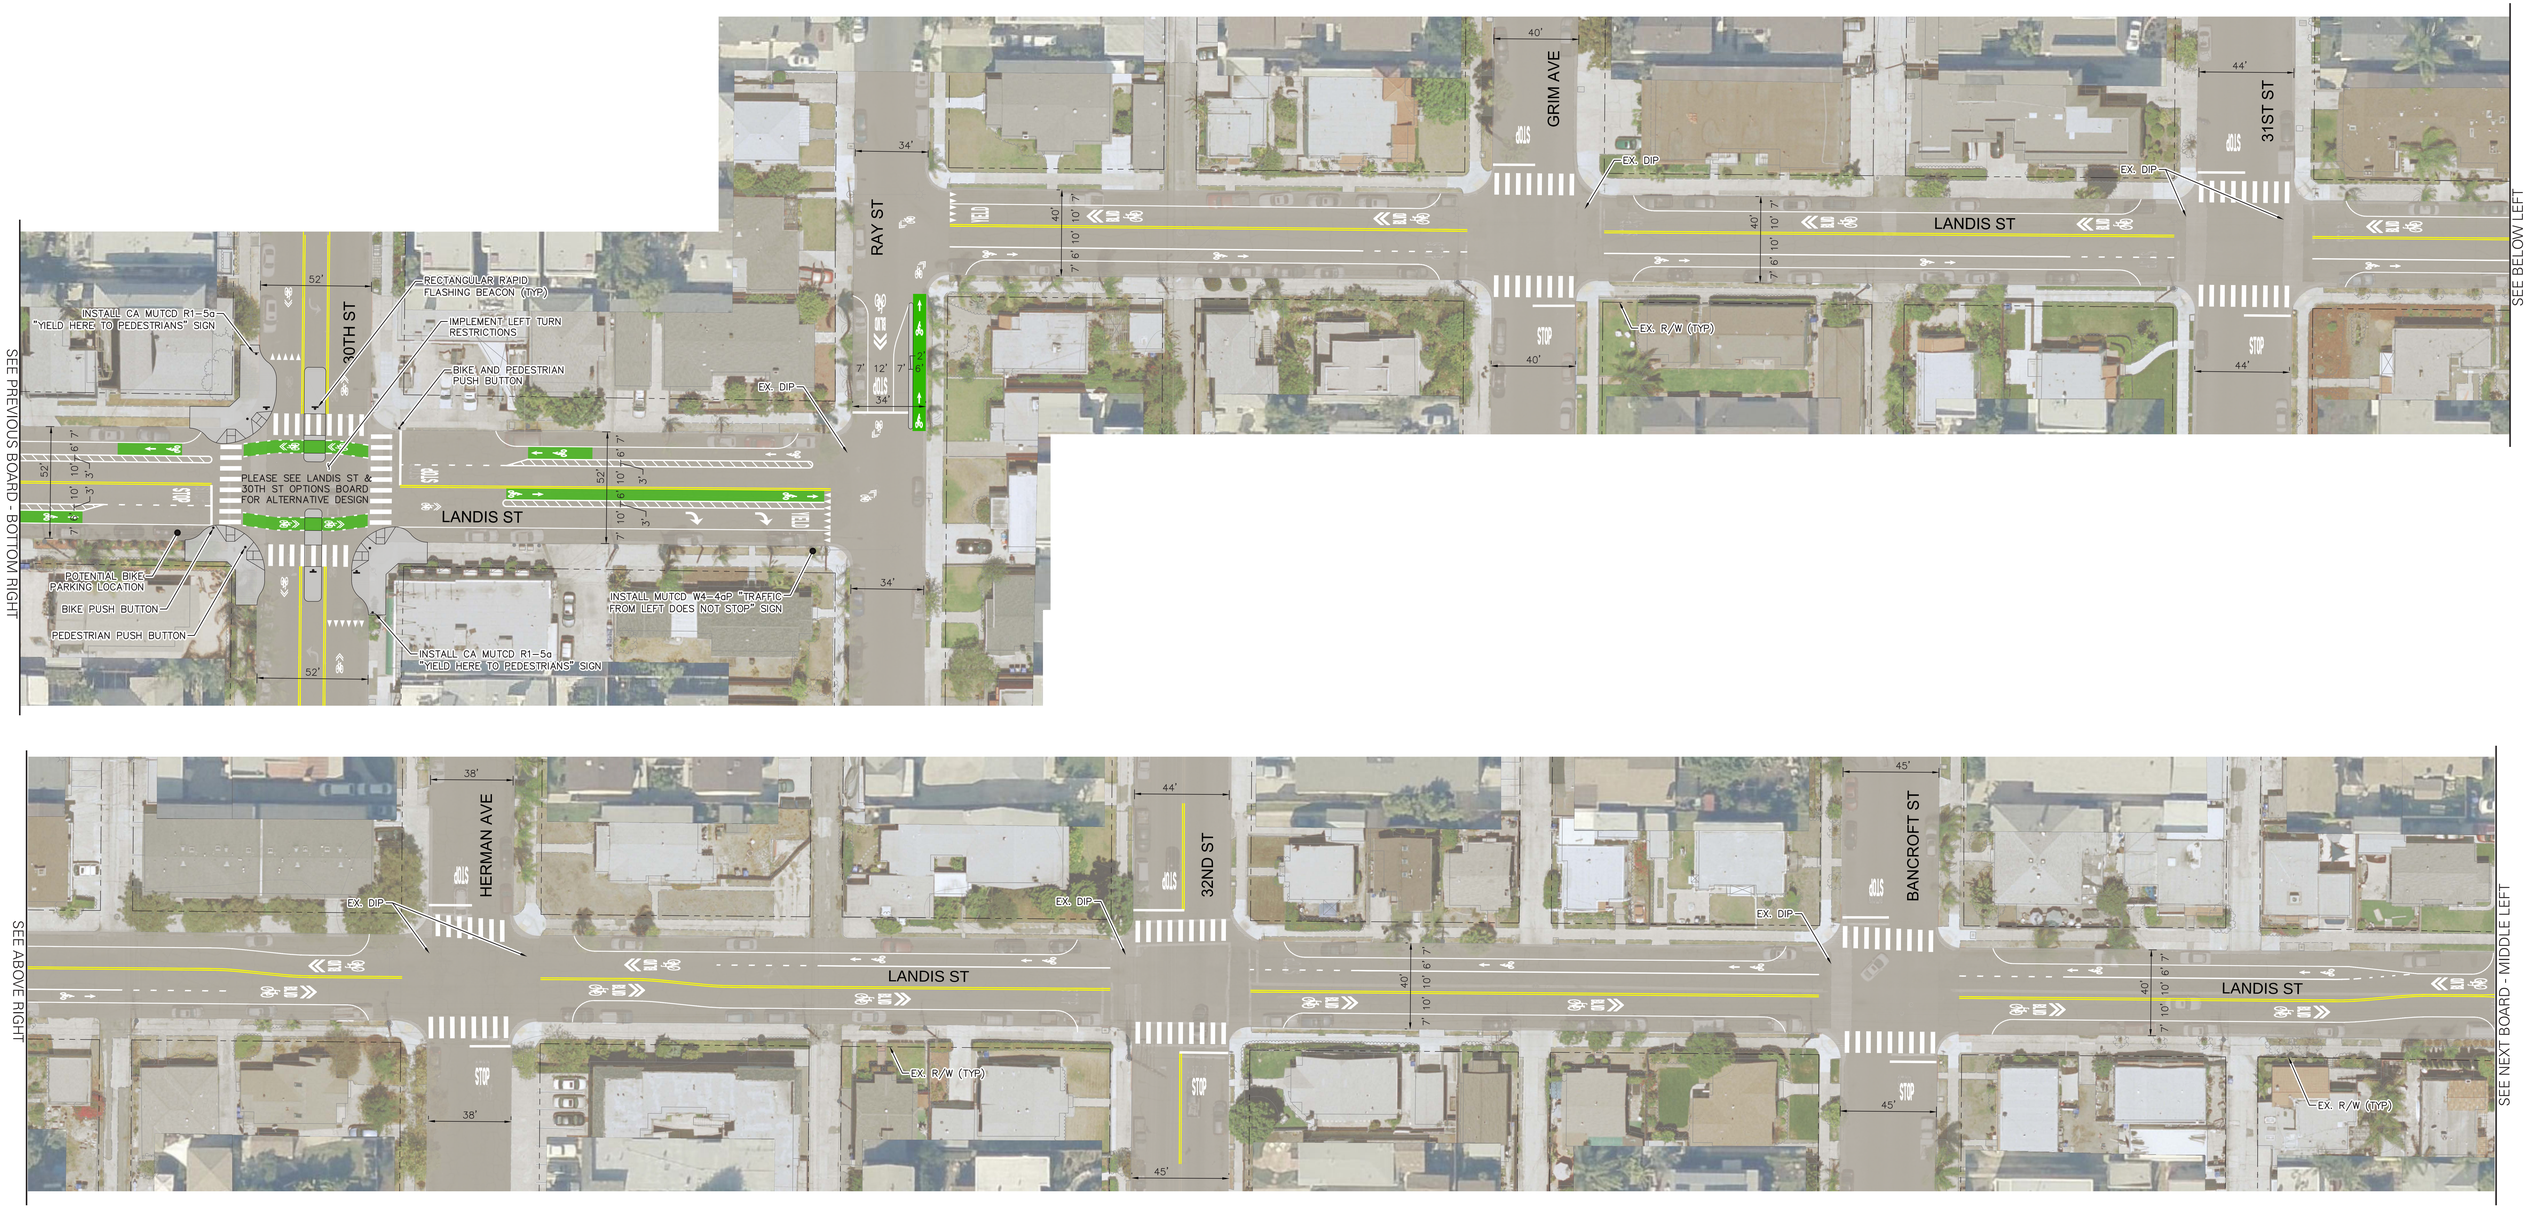
SEE PREVIOUS BOARD - BOTTOM RIGHT
SEE BELOW LEFT
SEE ABOVE RIGHT
SEE NEXT BOARD - MIDDLE LEFT
30TH ST
RAY ST
GRIM AVE
31ST ST
HERMAN AVE
32ND ST
BANCROFT ST
LANDIS ST
INSTALL CA MUTCD R1-5a "YIELD HERE TO PEDESTRIANS" SIGN
RECTANGULAR RAPID FLASHING BEACON (TYP)
IMPLEMENT LEFT TURN RESTRICTIONS
BIKE AND PEDESTRIAN PUSH BUTTON
PLEASE SEE LANDIS ST & 30TH ST OPTIONS BOARD FOR ALTERNATIVE DESIGN
POTENTIAL BIKE PARKING LOCATION
BIKE PUSH BUTTON
PEDESTRIAN PUSH BUTTON
INSTALL MUTCD W4-4dP "TRAFFIC FROM LEFT DOES NOT STOP" SIGN
INSTALL CA MUTCD R1-5a "YIELD HERE TO PEDESTRIANS" SIGN
EX. DIP
EX. R/W (TYP)
STOP
YIELD
52'
34'
40'
44'
38'
45'
7' 12' 7'
2' 6'
7' 6' 10' 10' 7'
3'