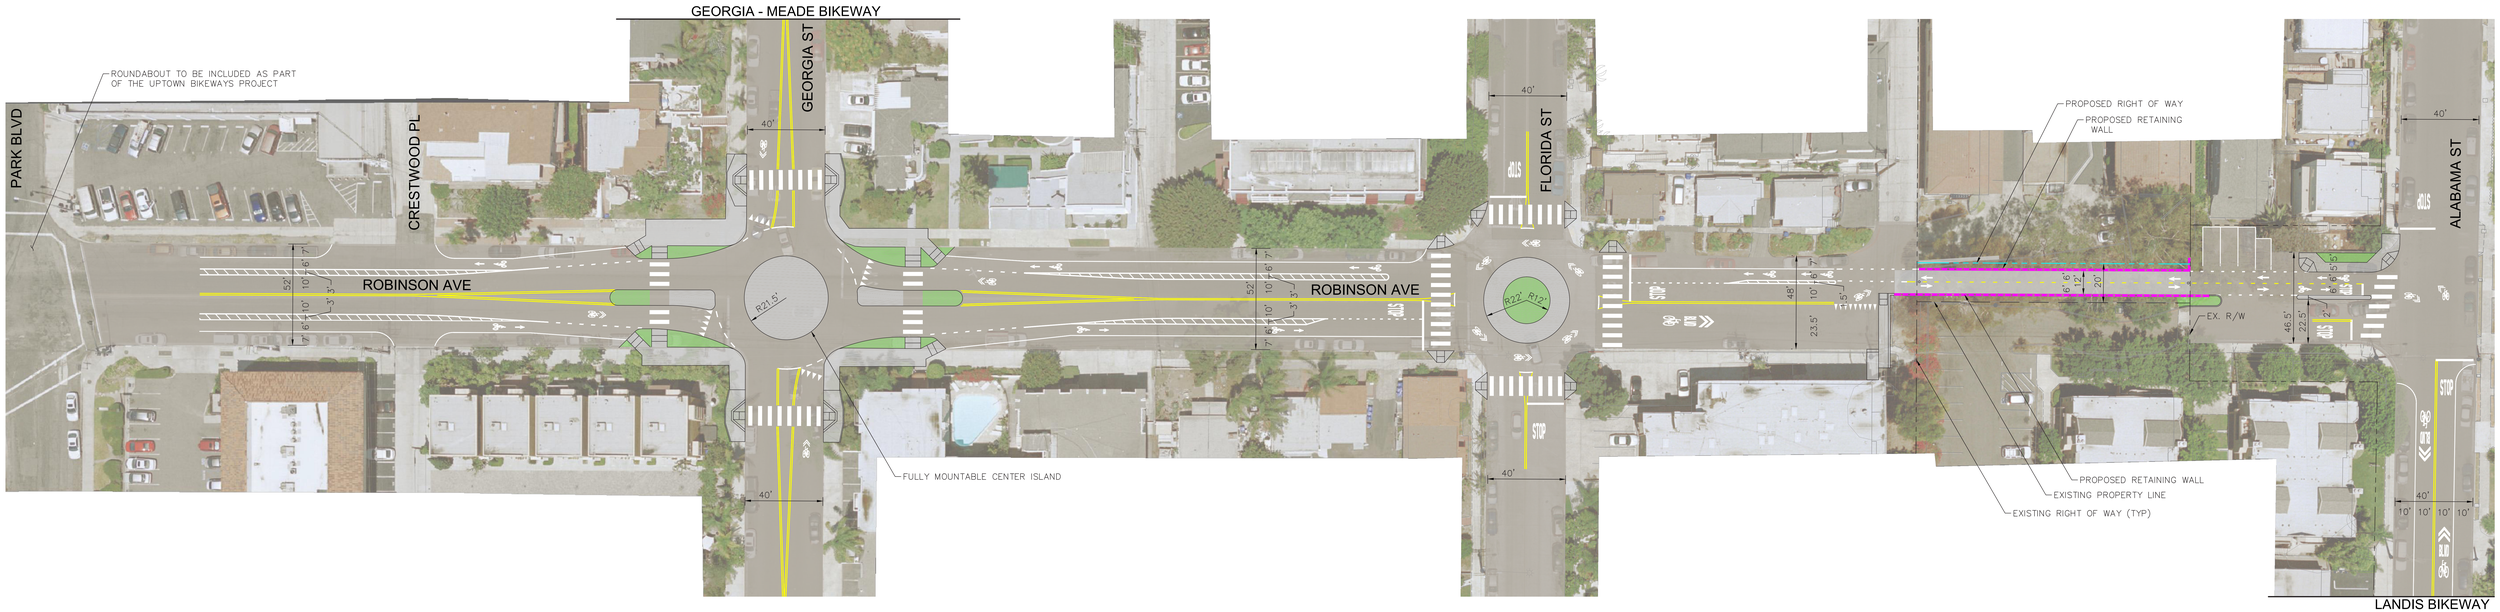

NORTH PARK | MID-CITY BIKEWAYS

ROBINSON BIKEWAY

0' 20' 40' 80'

NORTH